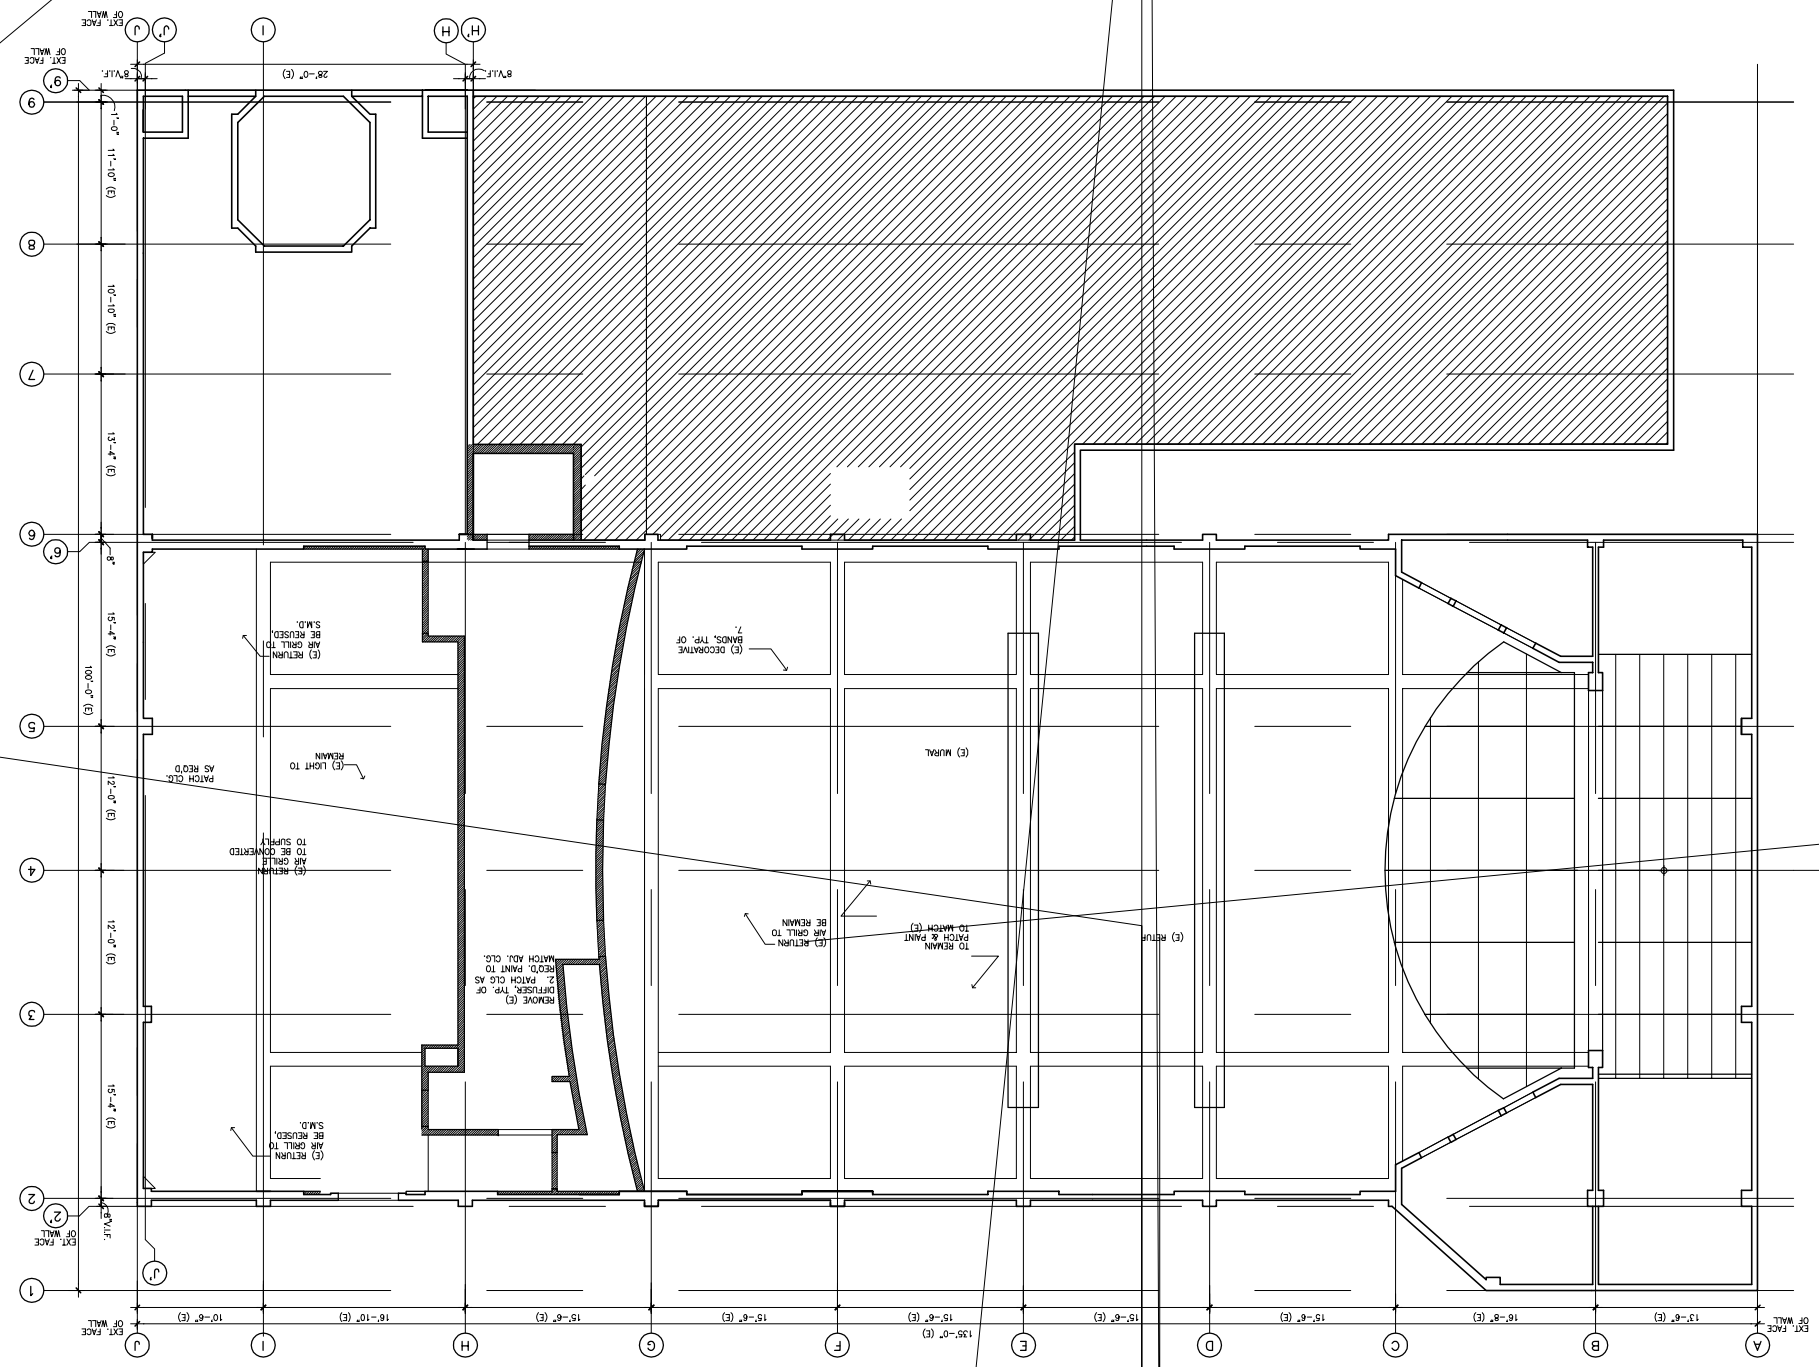
(E) RETURN AIR GRILL TO BE REUSED, S.M.D.
(E) RETURN AIR GRILL TO BE REUSED, S.M.D.
(E) RETURN AIR GRILL TO BE CONVERTED TO SUPPLY
PATCH CLG. AS REQ'D
(E) LIGHT TO REMAIN
(E) DECORATIVE BANDS, TYP. OF 7.
(E) MURAL
REMOVE (E) DIFFUSER, TYP. OF 2. PATCH CLG AS REQ'D, PAINT TO MATCH AD.1 CLG.
(E) RETURN AIR GRILL TO BE REMAIN
TO REMAIN PATCH & PAINT TO MATCH (E)
(E) RETURN
EXT. FACE OF WALL
135'-0" (E)
13'-6" (E)
16'-8" (E)
13'-6" (E)
15'-6" (E)
15'-6" (E)
15'-6" (E)
15'-6" (E)
16'-10" (E)
10'-6" (E)
15'-6" (E)
12'-0" (E)
12'-0" (E)
12'-0" (E)
12'-0" (E)
10'-0" (E)
11'-10" (E)
1'-0"
28'-0" (E)
8'VIF.
A
B
C
D
E
F
G
H
I
J
1
2
3
4
5
6
7
8
9
2'
6'
9'