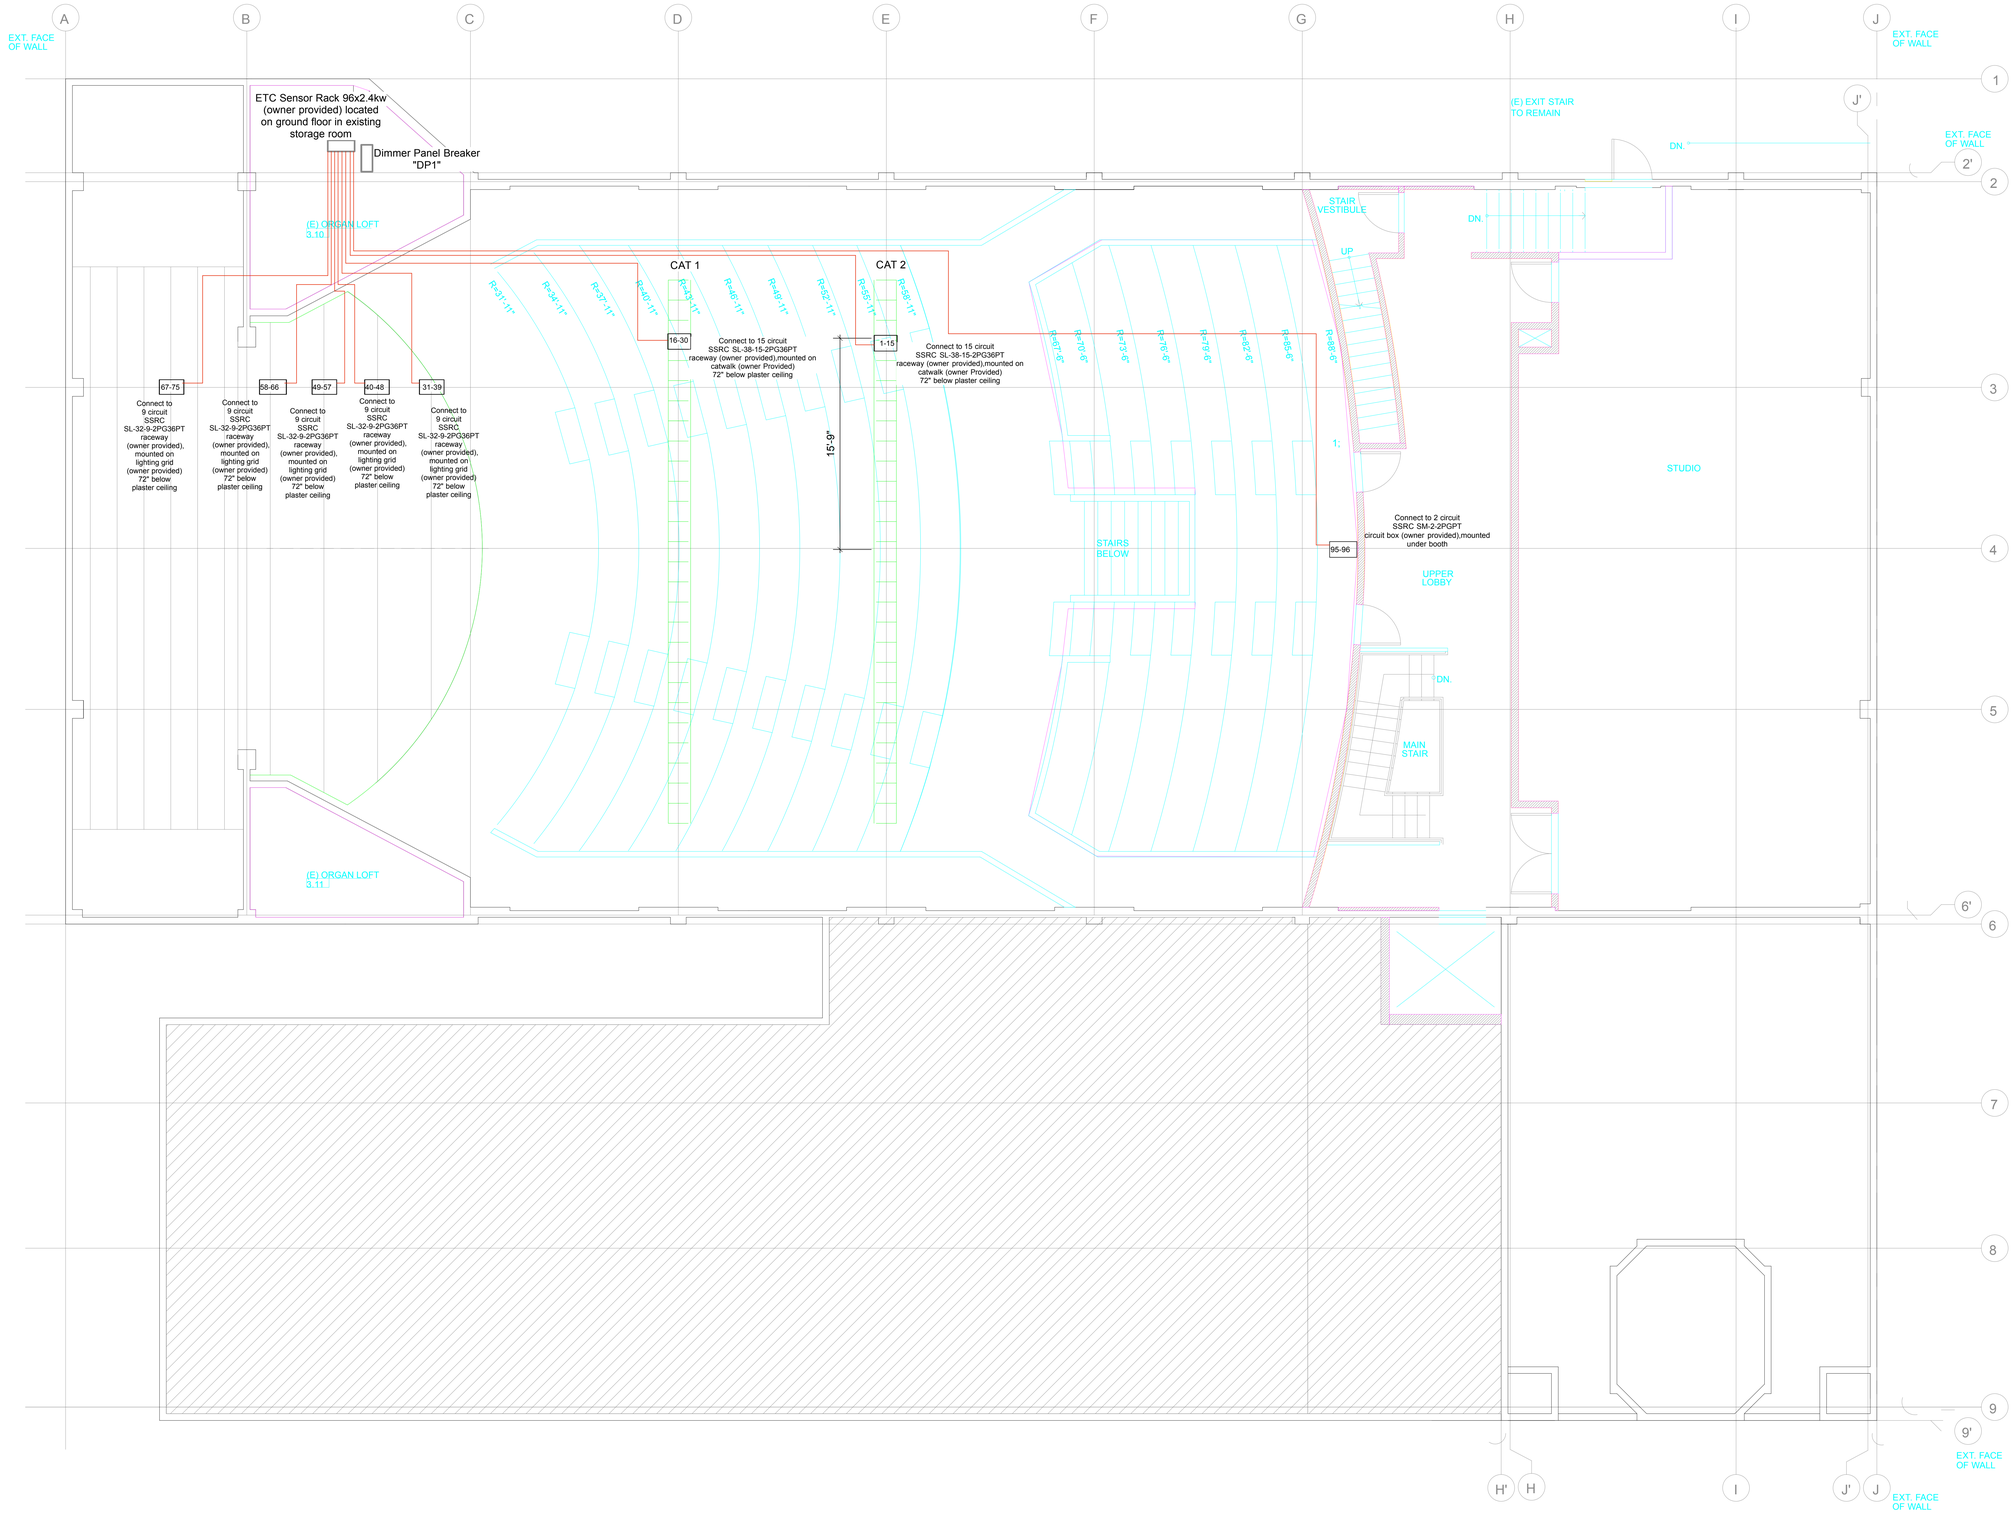GENERAL NOTES:
1. Numbers in box coincide with circuit numbers
2. Circuit numbers coincide with dimmer numbers in ETC Sensor dimmer rack
3. All circuits are 20A/120v
4. Circuit runs for catwalks and thrust grid to travel vertically from grid/catwalks, thru plaster ceiling and on to ETC Sensor dimmer rack.
5. Circuit runs for US grid may pass thru proscenium wall into crawl space to ETC dimmer rack
6. Balcony circuit runs in conduit to ETC Sensor Rack. Conduit not to be exposed.
7. Catwalk circuit runs to follow vertical structural supports for catwalk