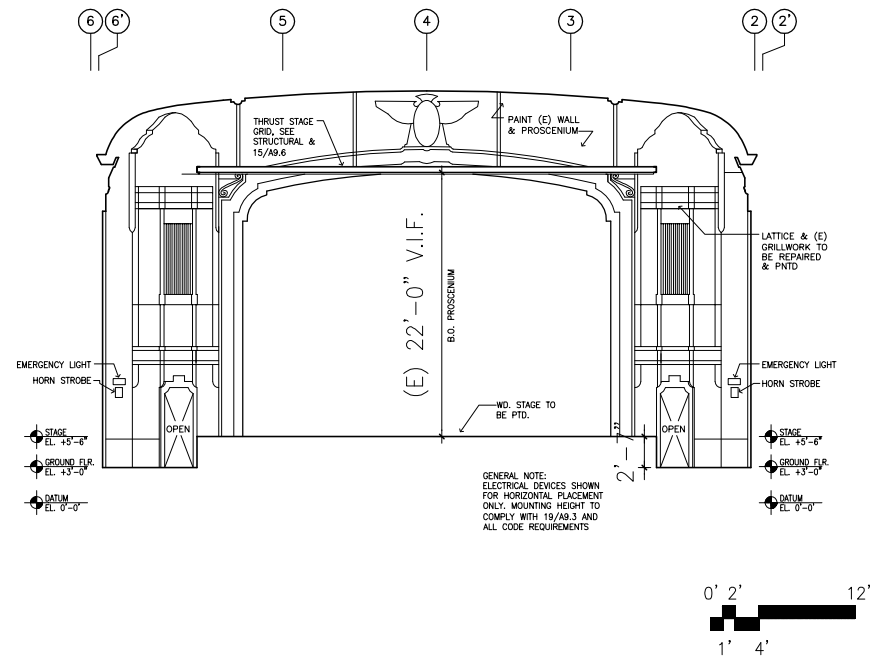

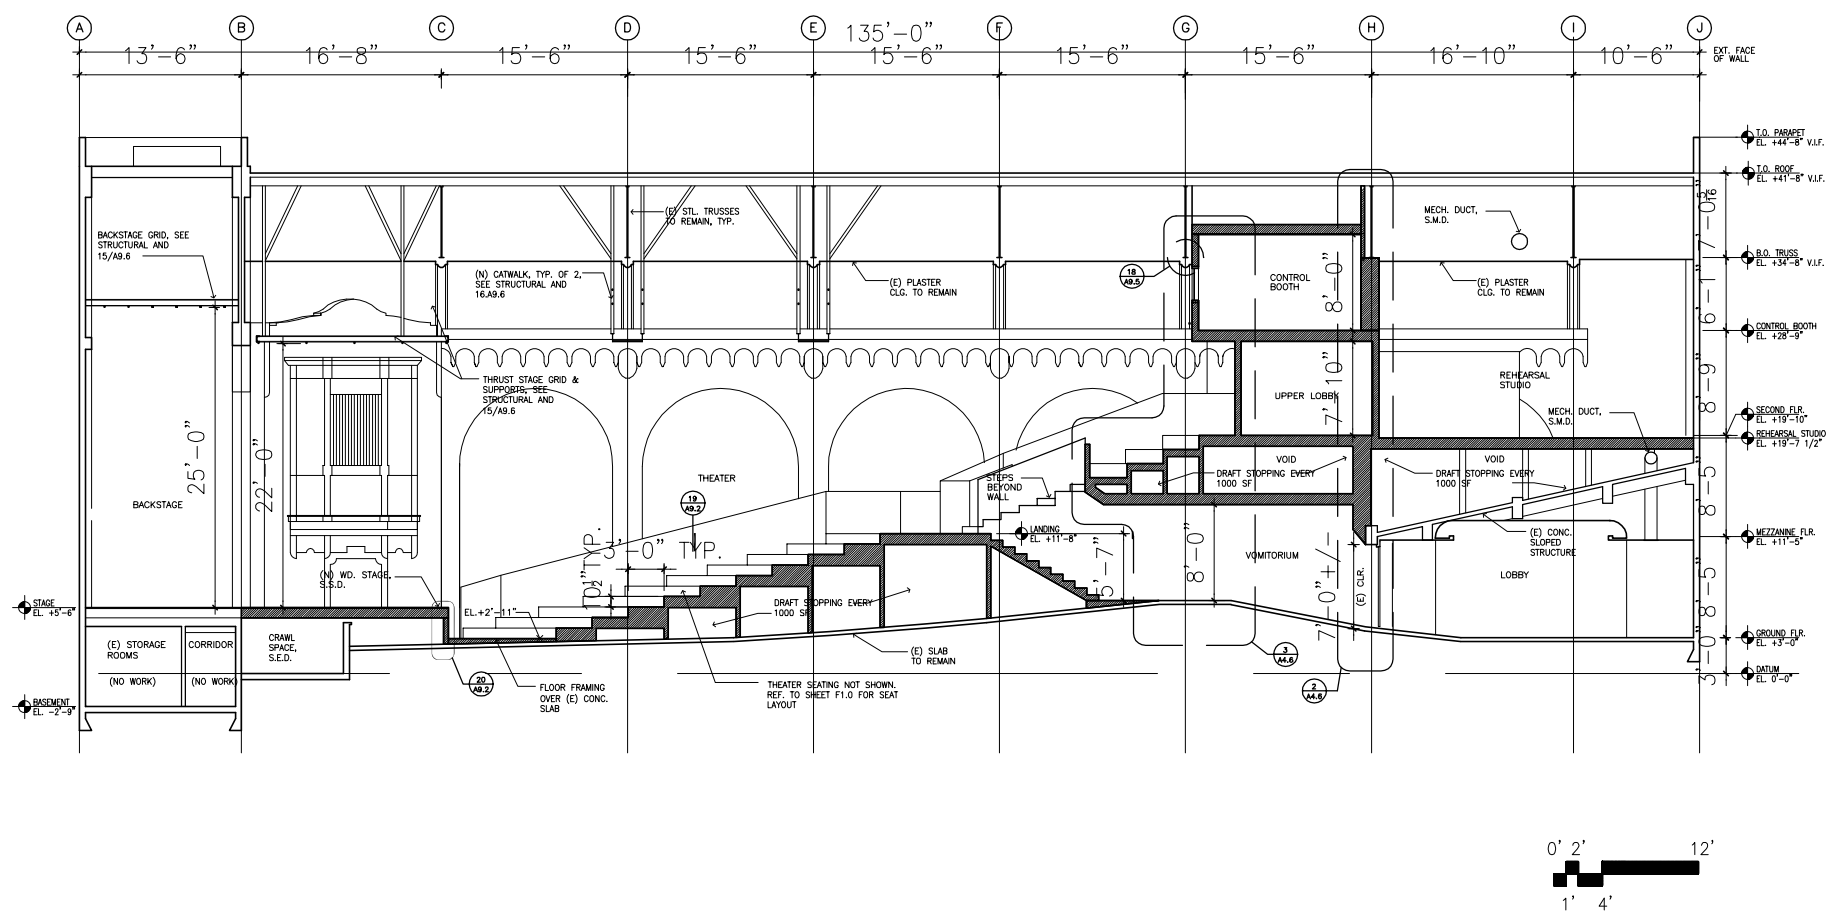

REV	DATE	DESCRIPTION

REV	DATE	DESCRIPTION

ARCHITECT
MARK CAVAGNERO ASSOCIATES
1042 SANSOME ST., SAN FRANCISCO, CA 94111 415.398.6844

STRUCTURAL ENGINEER
JOHN VADEGAR & ASSOCIATES
2000 MARKET ST., SAN FRANCISCO, CA 94114

MECHANICAL / ELECTRICAL ENGINEER
CHARLES & BRAUN ENGINEERS
150 SPEAR ST., SAN FRANCISCO, CA 94105

LIGHTING DESIGN
ARCHITECTURAL LIGHTING DESIGN
470 CHANNEL ST., SAN FRANCISCO, CA 94107

BRAVA! FOR WOMEN IN THE ARTS THEATER CENTER

YORK THEATER AND STOREFRONTS 2761-2791 24TH STREET
SAN FRANCISCO CALIFORNIA